Non-Internet
Public

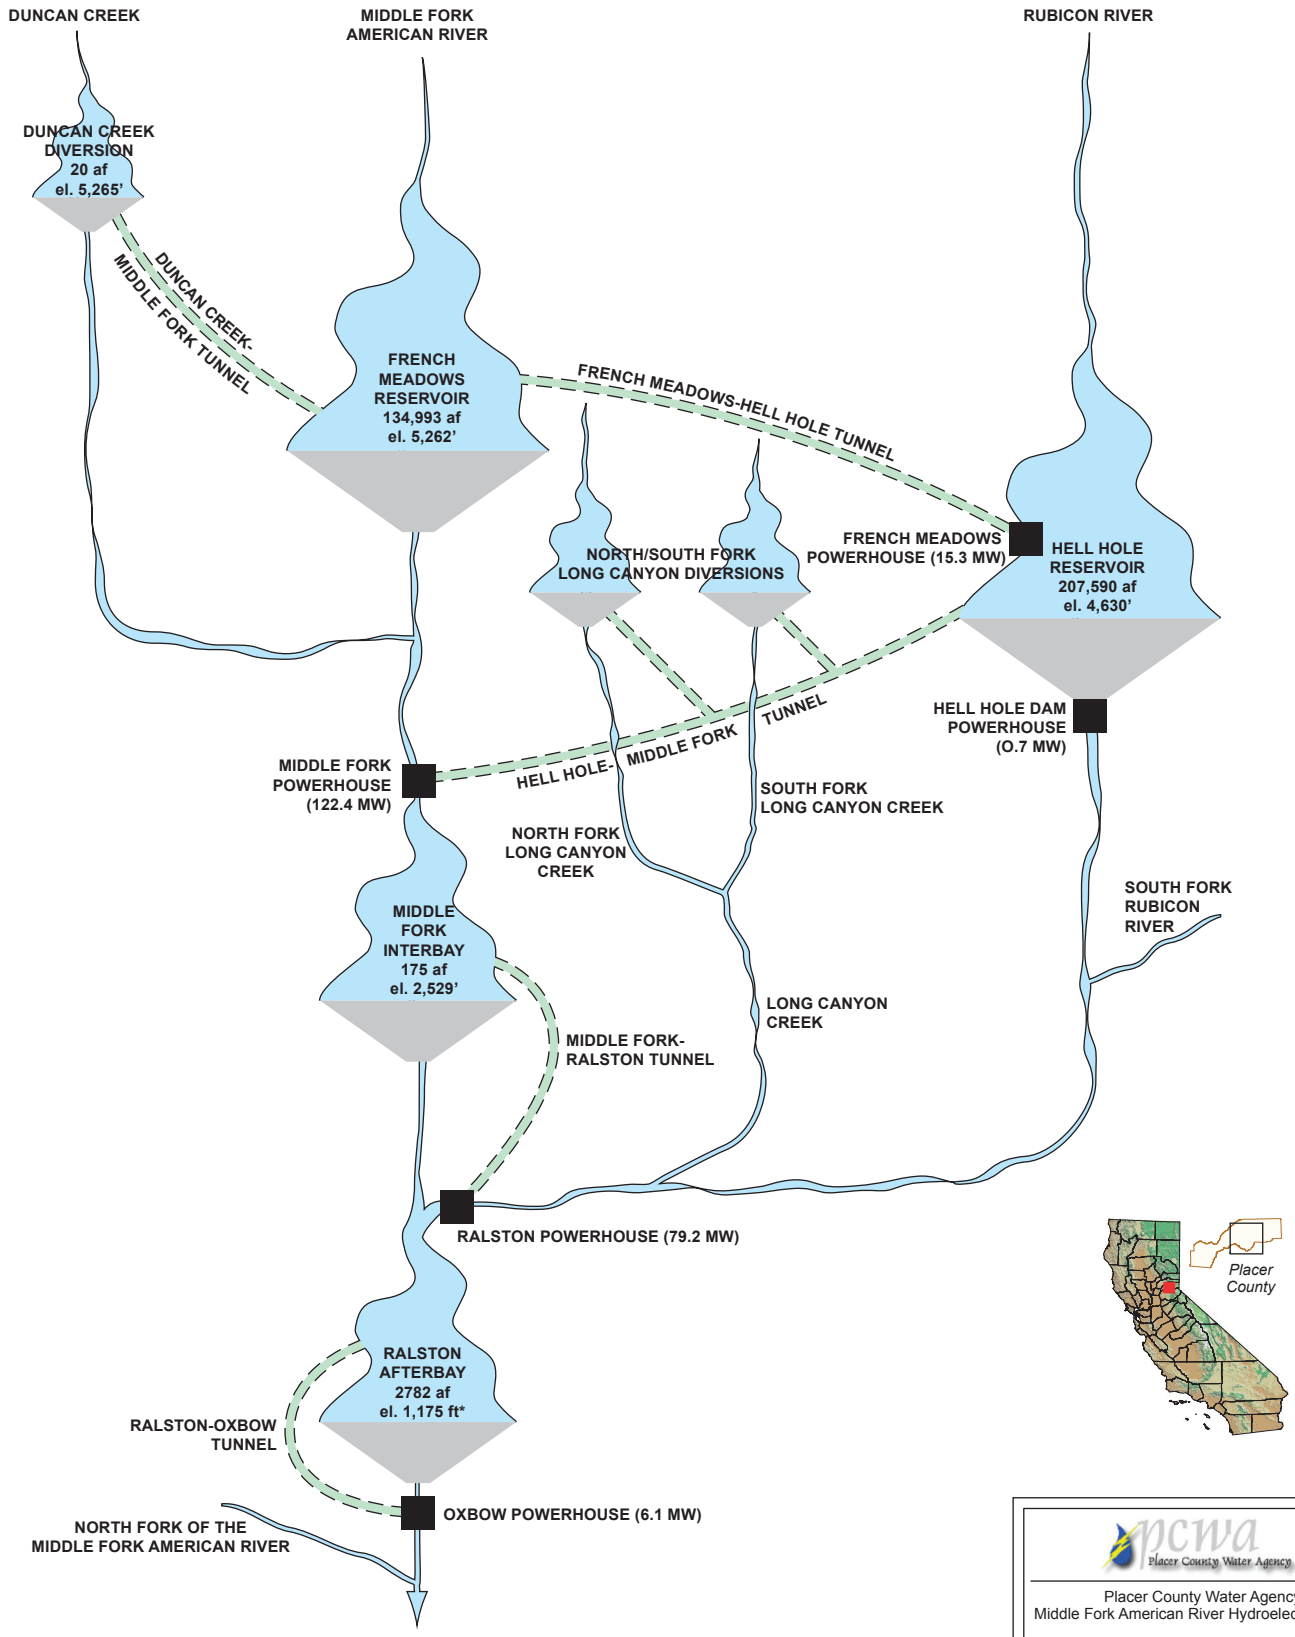


pcwa
Placer County Water Agency

Placer County Water Agency
Middle Fork American River Hydroelectric Project

## Project Schematic Diagram

Not to scale

Revision date: 5/10/06

Copyright 2006 by Placer County Water Agency